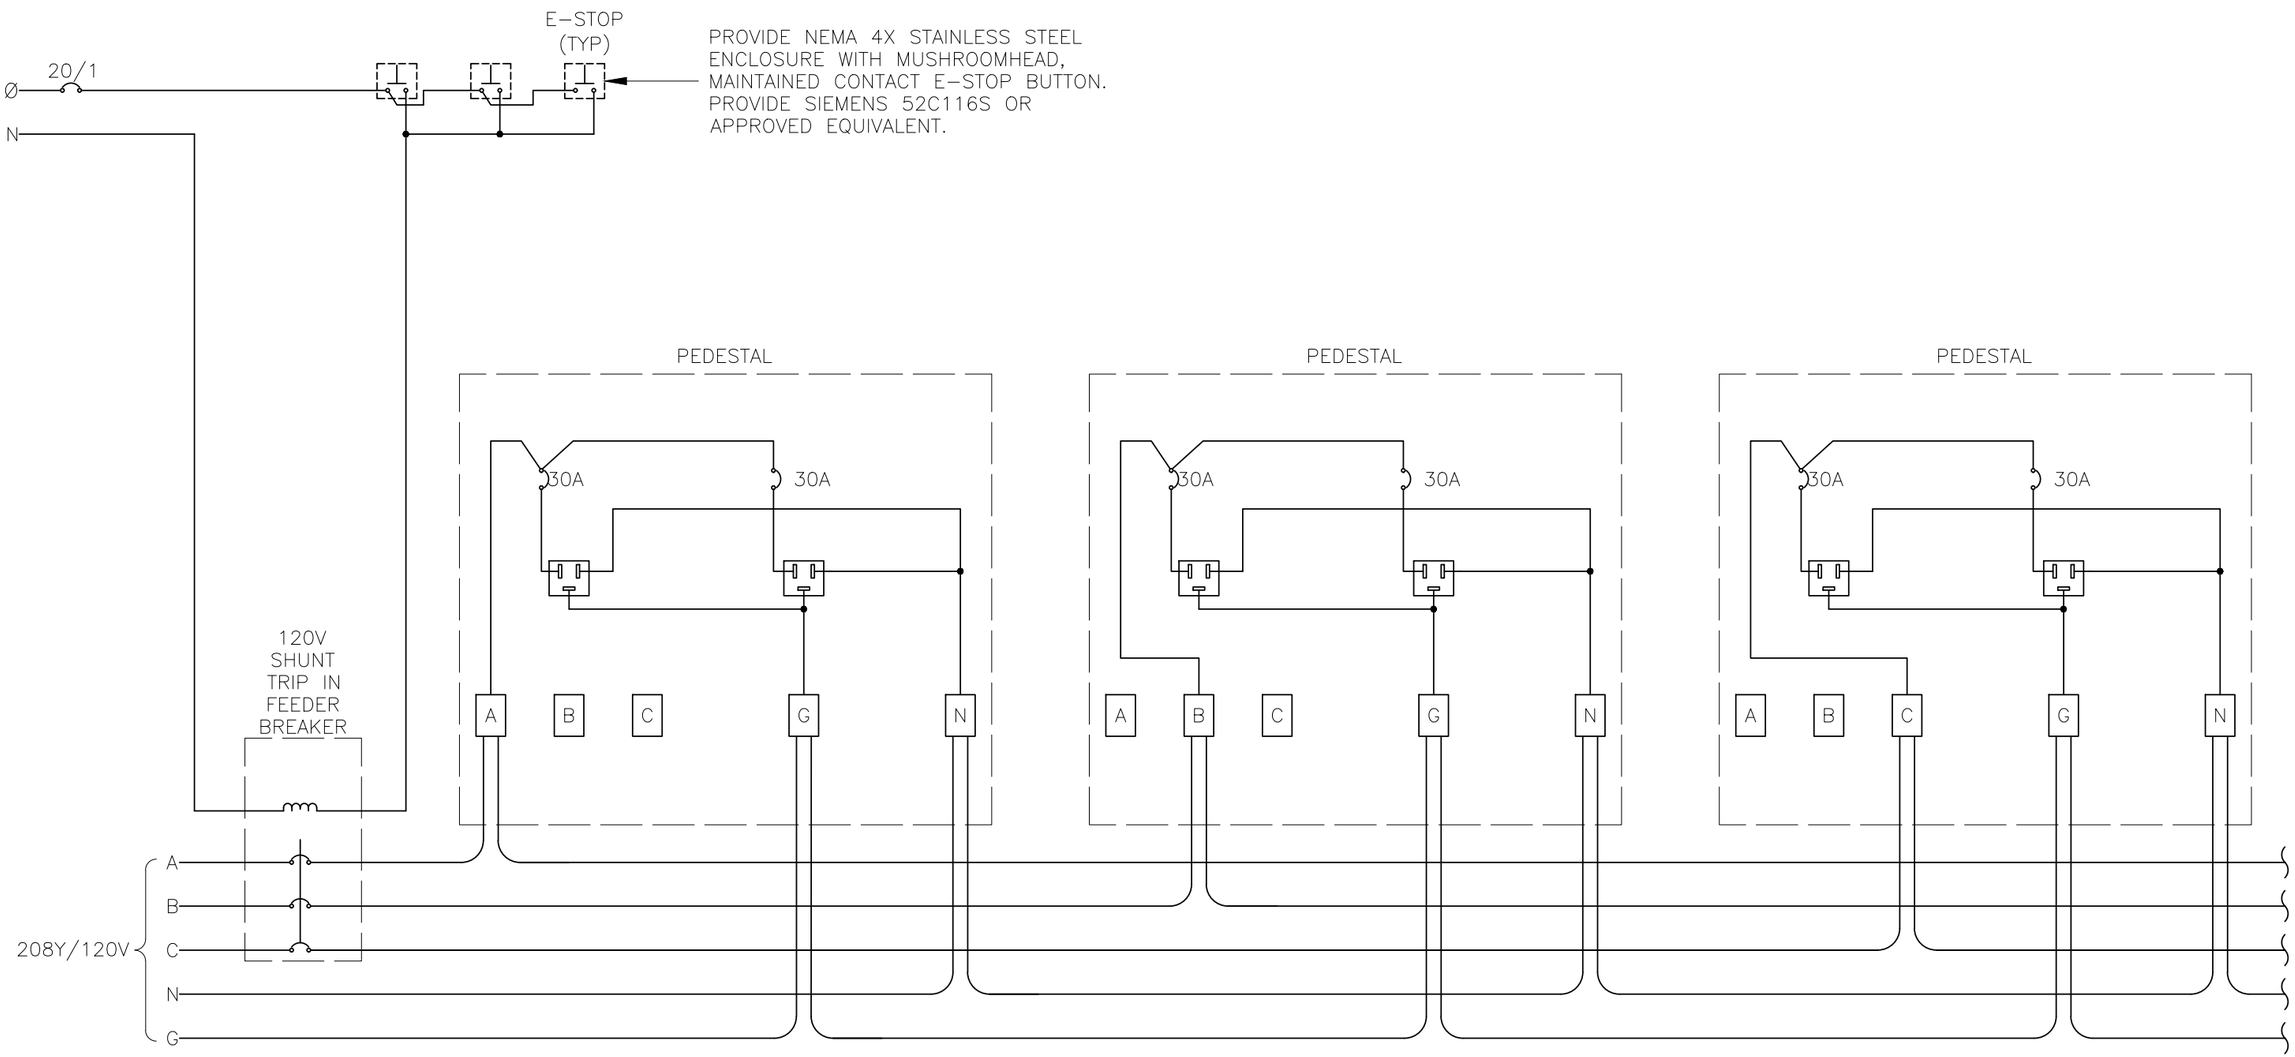

TYPICAL WIRING DIAGRAM

THIS DOCUMENT IS THE PROPERTY OF ALLIANCE CONSULTING ENGINEERS LLC. IT IS FOR USE BY ALLIANCE CONSULTING ENGINEERINGS LLC. IN THE CONSTRUCTIONOF THIS PROJECT. NO OTHER USE IS PERMITTED WITHOUT THE EXPLICIT WRITTEN PERMISSION OF ALLIANCE CONSULTING ENGINEERS LLC.
COPYRIGHT© 2025, ALLIANCE CONSULTING ENGINEERS LLC.

NO.	DATE	REVISION DESCRIPTION	DRAWN BY	ENGR BY	CHECKED BY	APVD BY
.	.	.	.	.	.	.
.	.	.	.	.	.	.
.	.	.	.	.	.	.

No.	DATE	REVISION DESCRIPTION	DRAWN BY	ENGR BY	CHECKED BY	APVD BY
A	06/13/25	ISSUE FOR BID	MF	NF	NF	NF

DRAWN BY	MF
ENGR BY	NF
CHECKED BY	NF
APVD BY	.

- ☐ CONCEPT
- ☐ FOR REVIEW
- ■ FOR BID
- ☐ FOR MANUFACTURE
- ☐ FOR CONSTRUCTION
- ☐ FOR RECORD

ALLIANCE CONSULTING ENGINEERS 970-224-3860

Port of Newport

TITLE: PORT OF NEWPORT
NEWPORT, OR
DOCK 5 & 3 RENOVATION
WIRING DIAGRAM

SCALE: NO SCALE | DRAWING No. PON-E50-930 | SHEET 1 OF 1 | REV A

ELEC. REF. FILE:
PLOT SCALE: